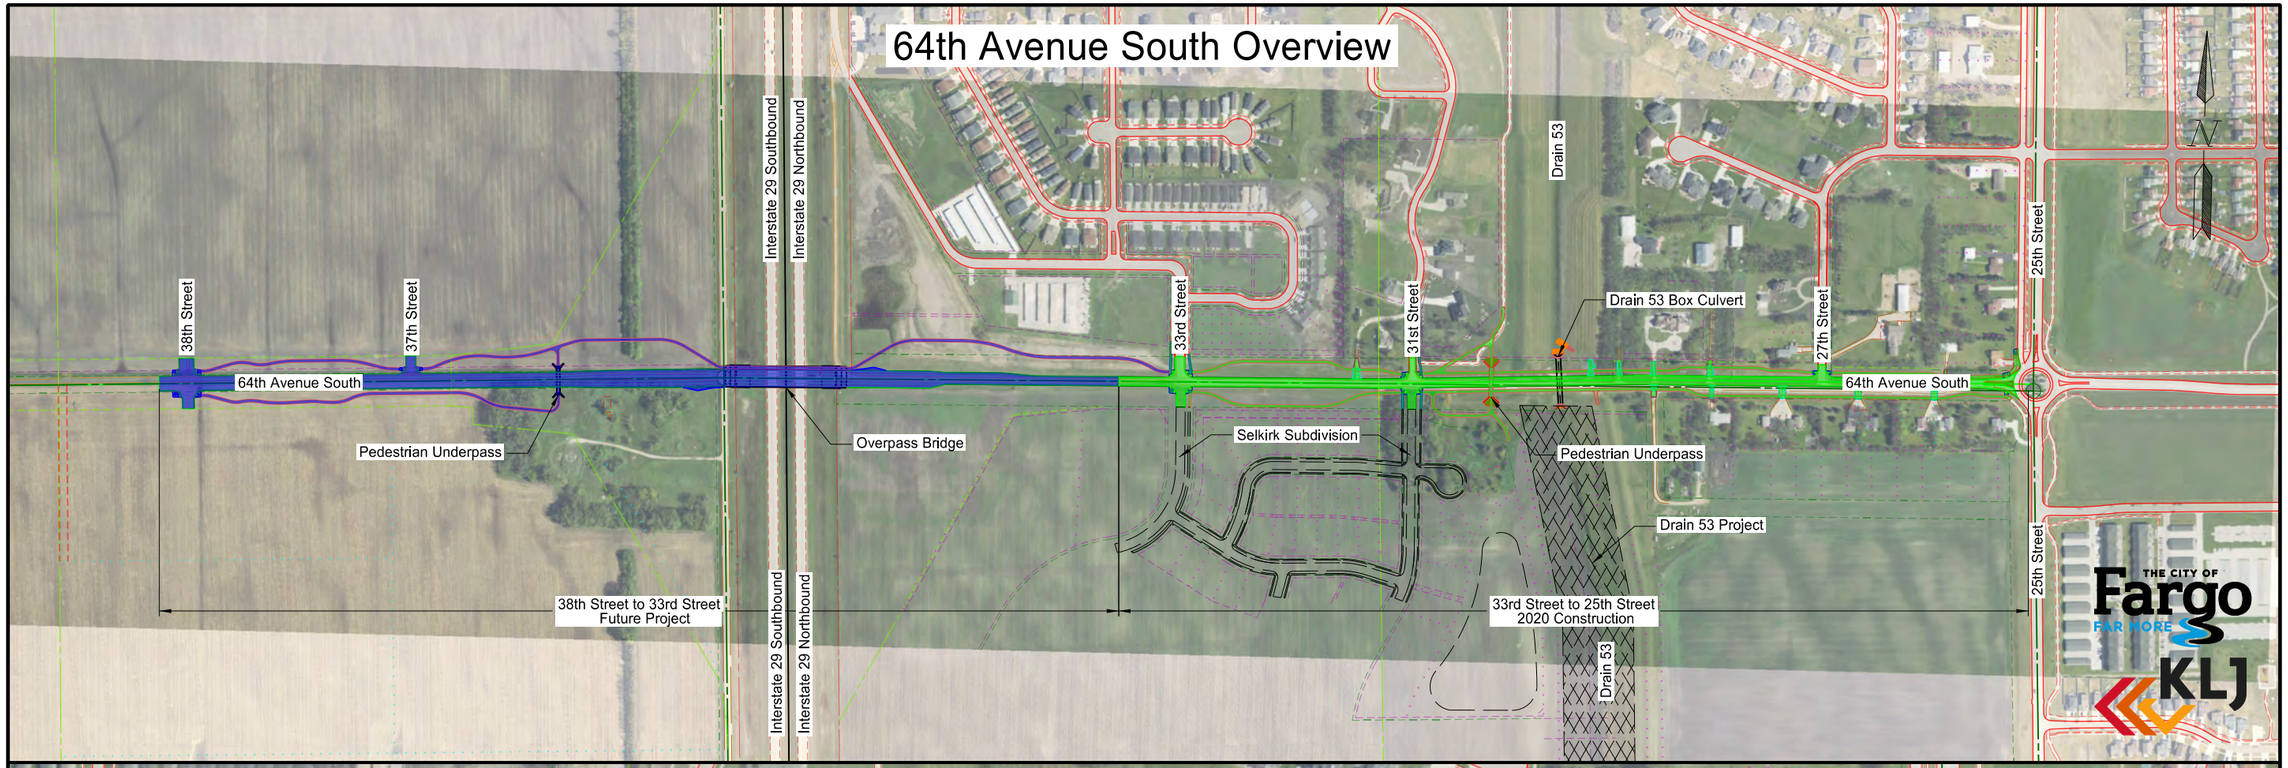

4/9/2020 11:57:20 AM toddhummel K:\Projects\City\ND\Fargo\14415104\CAD\BN-20-C\Design\Exhibits\2020.04.09_Phasing\020GD_Exhibit_001_Phasing.dgn

© KLJ 2020