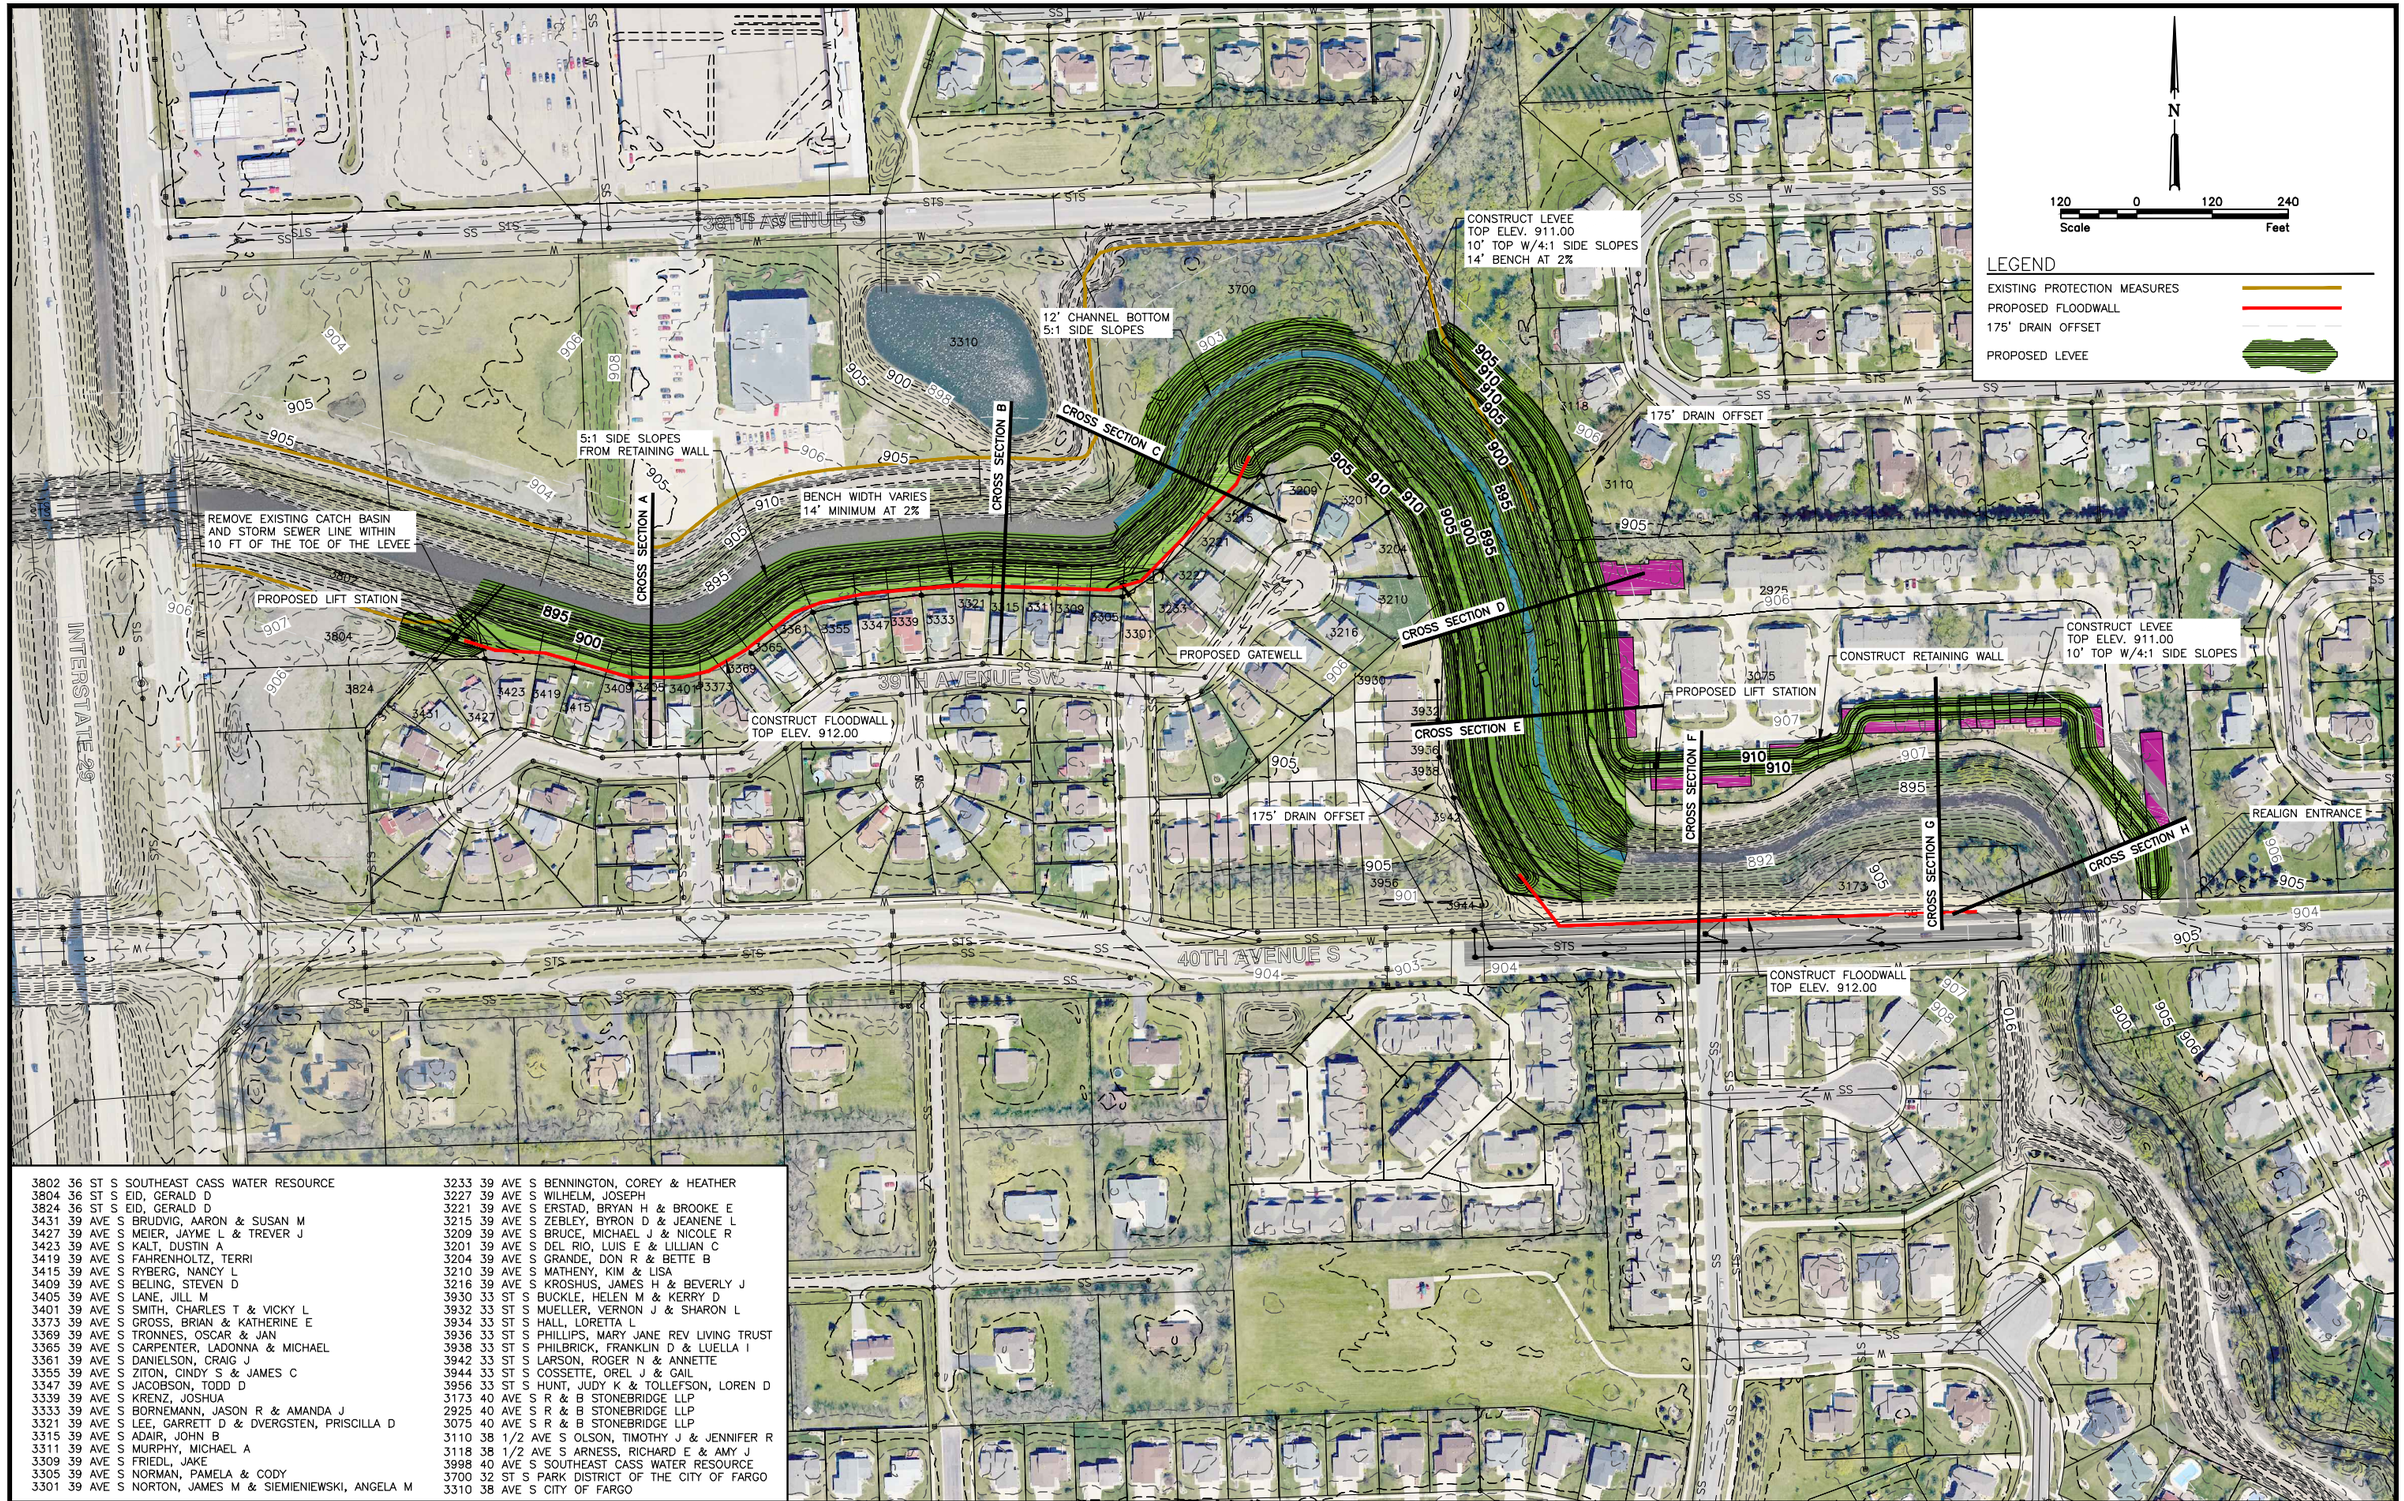

3802 36 ST S	SOUTHEAST CASS WATER RESOURCE
3804 36 ST S	EID, GERALD D
3824 36 ST S	EID, GERALD D
3431 39 AVE S	BRUDVIG, AARON & SUSAN M
3427 39 AVE S	MEIER, JAYME L & TREVER J
3423 39 AVE S	KALT, DUSTIN A
3419 39 AVE S	FAHRENHOLTZ, TERRI
3415 39 AVE S	RYBERG, NANCY L
3409 39 AVE S	BELING, STEVEN D
3405 39 AVE S	LANE, JILL M
3401 39 AVE S	SMITH, CHARLES T & VICKY L
3373 39 AVE S	GROSS, BRIAN & KATHERINE E
3369 39 AVE S	TRONNES, OSCAR & JAN
3365 39 AVE S	CARPENTER, LADONNA & MICHAEL
3361 39 AVE S	DANIELSON, CRAIG J
3355 39 AVE S	ZITON, CINDY S & JAMES C
3347 39 AVE S	JACOBSON, TODD D
3339 39 AVE S	KRENZ, JOSHUA
3333 39 AVE S	BORNEMANN, JASON R & AMANDA J
3321 39 AVE S	LEE, GARRETT D & DVERGSTEN, PRISCILLA D
3315 39 AVE S	ADAIR, JOHN B
3311 39 AVE S	MURPHY, MICHAEL A
3309 39 AVE S	FRIEDL, JAKE
3305 39 AVE S	NORMAN, PAMELA & CODY
3301 39 AVE S	NORTON, JAMES M & SIEMIENIEWSKI, ANGELA M
3233 39 AVE S	BENNINGTON, COREY & HEATHER
3227 39 AVE S	WILHELM, JOSEPH
3221 39 AVE S	ERSTAD, BRYAN H & BROOKE E
3215 39 AVE S	ZEBLEY, BYRON D & JEANENE L
3209 39 AVE S	BRUCE, MICHAEL J & NICOLE R
3201 39 AVE S	DEL RIO, LUIS E & LILLIAN C
3204 39 AVE S	GRANDE, DON R & BETTE B
3210 39 AVE S	MATHENY, KIM & LISA
3216 39 AVE S	KROSHUS, JAMES H & BEVERLY J
3930 33 ST S	BUCKLE, HELEN M & KERRY D
3932 33 ST S	MUELLER, VERNON J & SHARON L
3934 33 ST S	HALL, LORETTA L
3936 33 ST S	PHILLIPS, MARY JANE REV LIVING TRUST
3938 33 ST S	PHILBRICK, FRANKLIN D & LUELLA I
3942 33 ST S	LARSON, ROGER N & ANNETTE
3944 33 ST S	COSSETTE, OREL J & GAIL
3956 33 ST S	HUNT, JUDY K & TOLLEFSON, LOREN D
3173 40 AVE S	R & B STONEBRIDGE LLP
2925 40 AVE S	R & B STONEBRIDGE LLP
3075 40 AVE S	R & B STONEBRIDGE LLP
3110 38 1/2 AVE S	OLSON, TIMOTHY J & JENNIFER R
3118 38 1/2 AVE S	ARNESS, RICHARD E & AMY J
3998 40 AVE S	SOUTHEAST CASS WATER RESOURCE
3700 32 ST S	PARK DISTRICT OF THE CITY OF FARGO
3310 38 AVE S	CITY OF FARGO

No.	Revision	Date	By

Houston Engineering Inc.
P: 701.237.5065
F: 701.237.5101

Fargo

Drawn by JMW | Date 9-13-13
Checked by KAL | Scale AS SHOWN

DRAIN 27 - I29 TO 40TH AVE S FLOOD MITIGATION
CITY OF FARGO PROJECT 6229
FARGO, ND

OVERALL PLAN
OPTION 5A
PROJECT NO. 6059-063

SHEET
7 of 9

Z:\6000\6059\13_6059_063\CAD\Plans\SITE PLAN OPTION 5A.dwg - 11x17-9/13/2013 10:55 AM - (jwognrun)