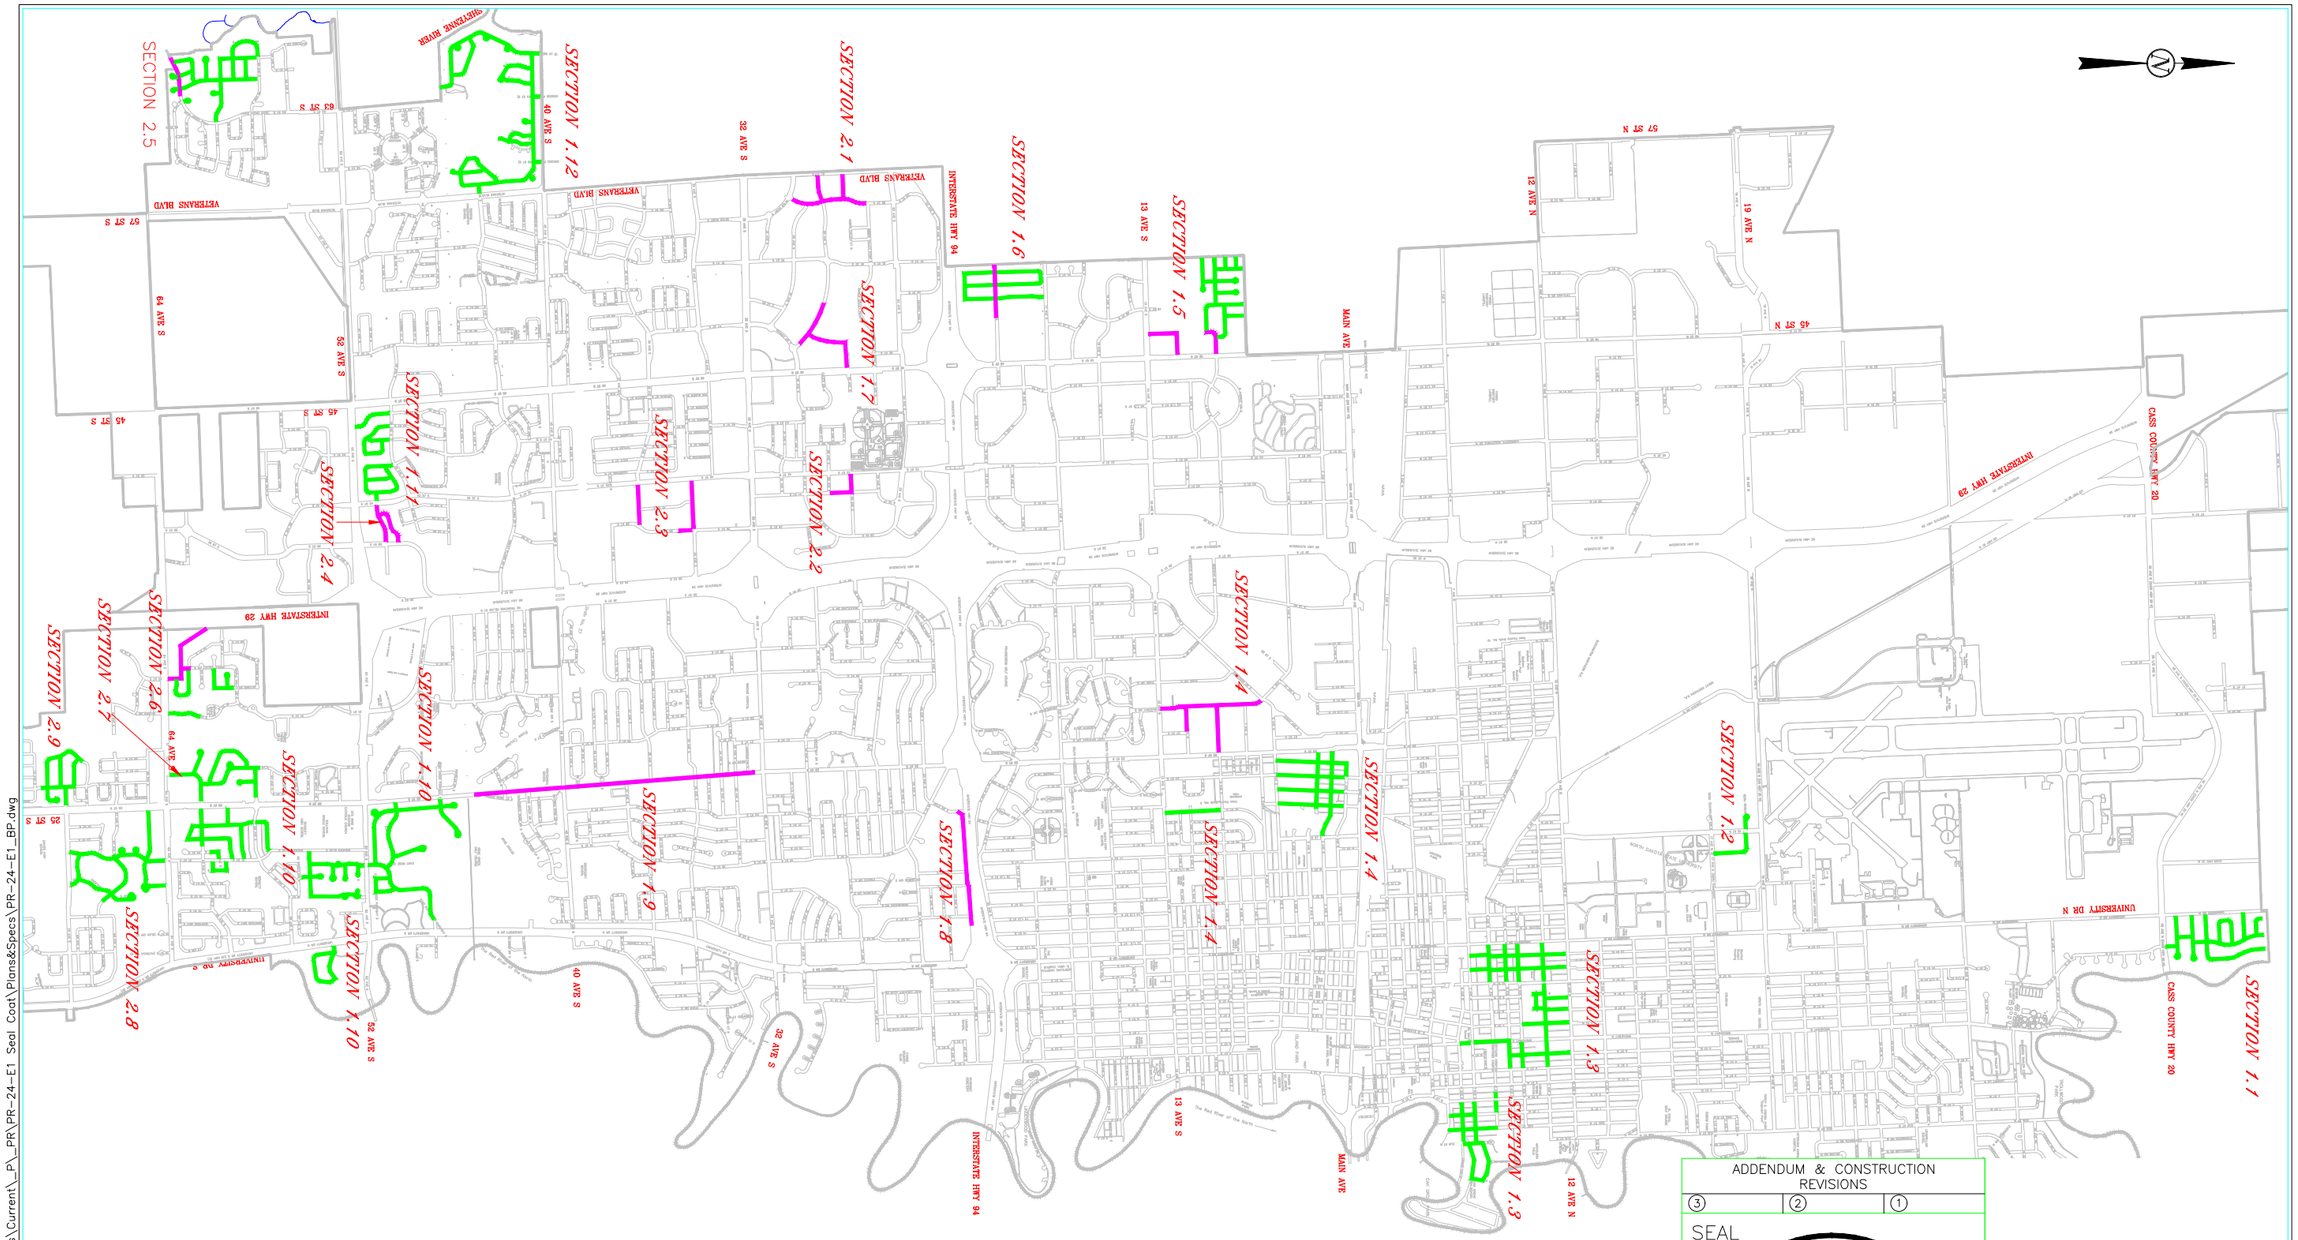

ADDENDUM & CONSTRUCTION REVISIONS

3	2	1

SEAL

REGISTERED PROFESSIONAL ENGINEER
JASON T. LEONARD
PE-10098
DATE: 01/11/24
NORTH DAKOTA

MAP

Seal Coat

Improvement District ***PR-24-E1***

DESIGN BY: JMH	CHECKED BY: JTL
DRAWN BY: JMH	ORIG DATE: January 2024

THE CITY OF Fargo FAR MORE

SECTION NO.	SHEET NO.
000	2

01/08/24 07:30:46AM T:\Engineering\Projects\Current_PW_PR\PR-24-E1 Seal Coat\Plans&Specs\PR-24-E1_BP.dwg